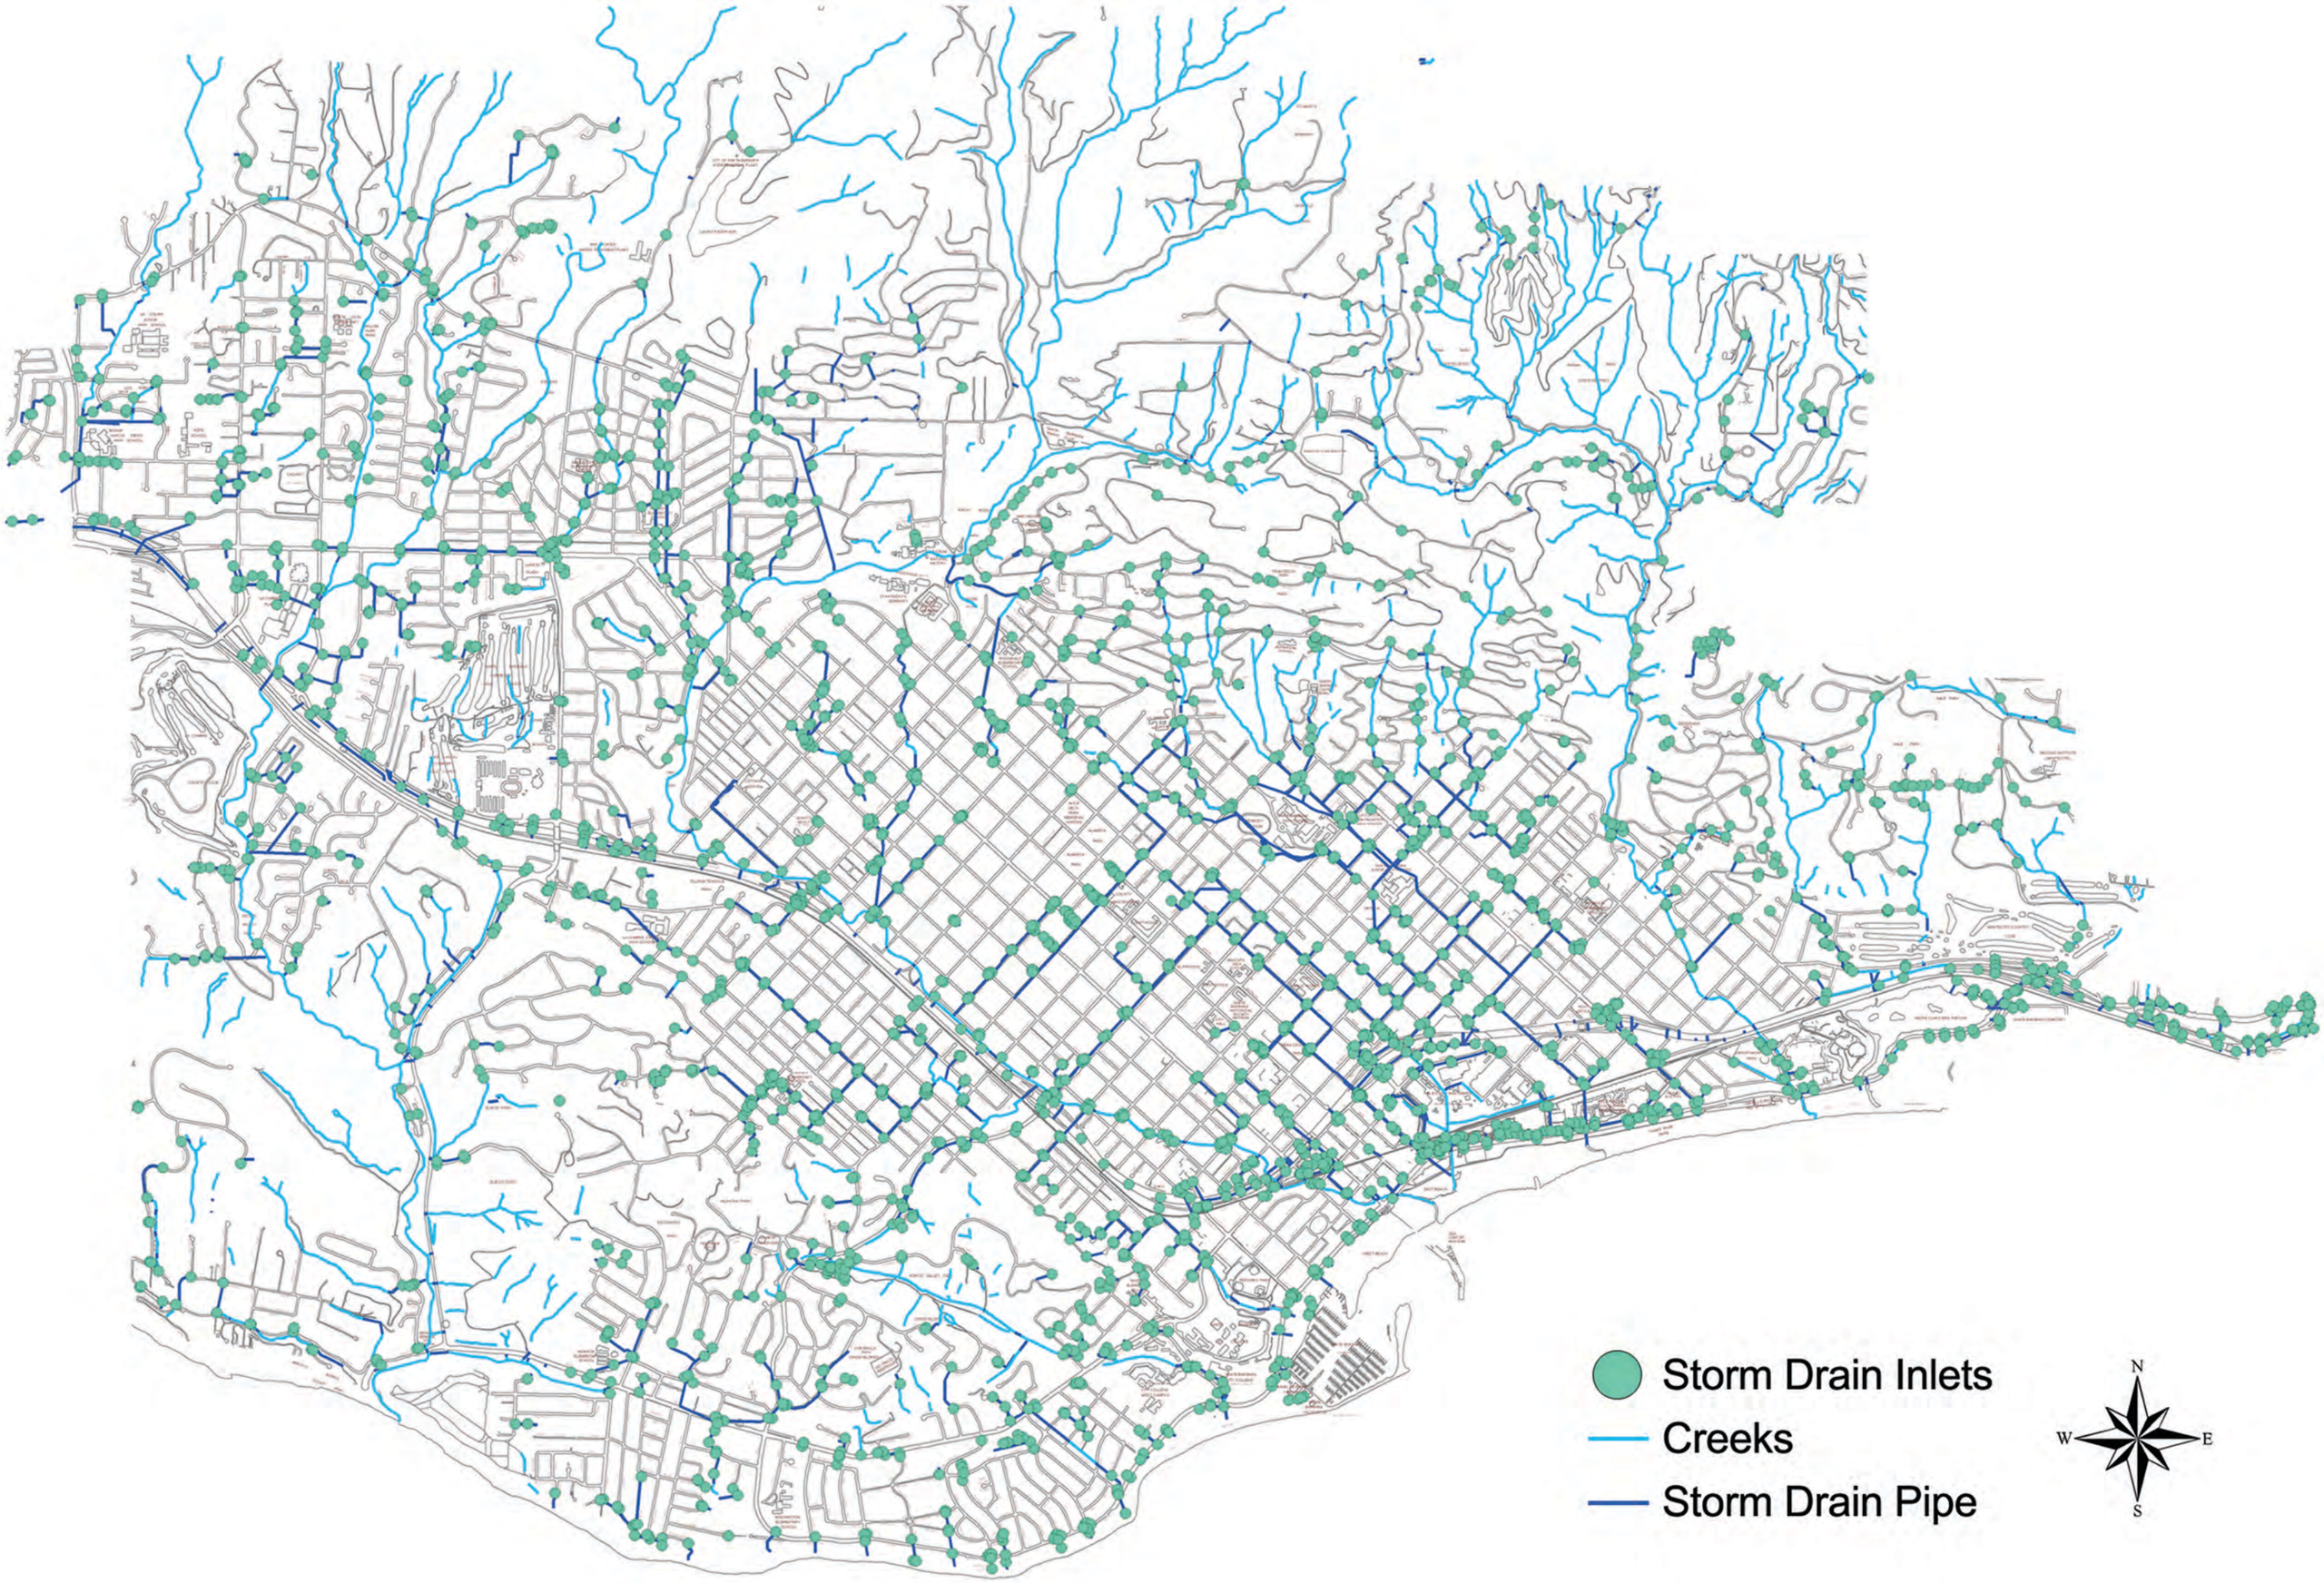
Storm Drain Inlets
Creeks
Storm Drain Pipe
N
W
E
S