existing conditions

(E) wide street condition

(E) narrowed street condition

hardscaping materials

1 native sandstone boulders

2 natural rock planter edging; native sandstone boulders

NOTE: boulders at street to be no more than curb height (0'-6")

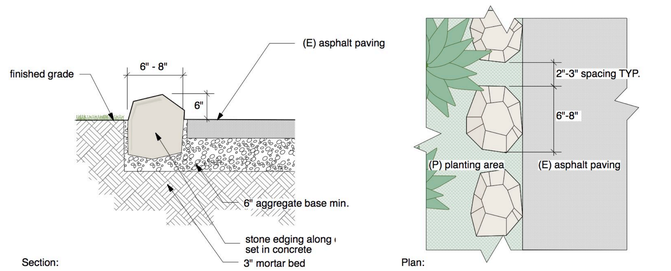

2 natural rock planter edging; native sandstone boulders

N.T.S.

plant palette

street tree inspired by the El Pueblo Viejo list such as: *Quercus agrifolia*

3 *Quercus agrifolia*

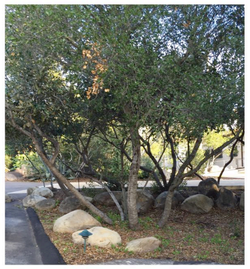

(E) *Quercus agrifolia* with native sandstone boulders

Channel Islands inspired and blue-gray pallette includeing plants as currently planted around whale skeleton exhibit; plants may include:
Leymus condensatus 'Canyon Prince', *Artemesia* 'Canyon Grey,'
Salvia leucophylla 'Point Sal', and *Agave attenuata* 'Nova'

Artemesia californica 'Canyon Grey'

Leymus condensatus 'Canyon Prince'

Salvia leucophylla 'Point Sal'

4 *Agave attenuata* 'Nova'

legend

- existing tree
- proposed tree
- 12"x12" modular detectable warning surface tile set on concrete; color, terra cotta.. to be reviewed by historians and HLC; MANUF. by Armor-Tile
- native site sandstone boulders; size varies
- 5 dome style street light
- planted area

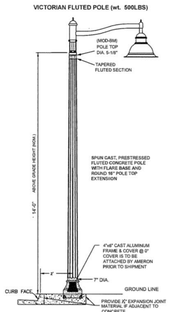

5 dome style street light

N.T.S.

1 partial site plan

0 10 20FT

scale: 1" = 10'-0"

schacht | aslani architects
901 Fifth Ave
Suite 2720
Seattle, WA 98164
tel (206) 443-3448, fax (206) 443-3471
www.saarch.com

VAN ATTA Associates, Inc.
landscape architecture + planning
235 Palm Ave., Santa Barbara CA. 93101
Tel. 805.730.7444

SANTA BARBARA MUSEUM OF NATURAL HISTORY

2559 Puesta Del Sol
Santa Barbara, CA

Principal	SVA
Project Manager	GG
Drawn By	WB
Reviewed By	Checker
Job No.	15-20

Revisions:

No.	Date	By

NOT FOR CONSTRUCTION

JANUARY 2016

Design Development

PARTIAL SITE PLAN

L1.1

© 2015 VAI Van Atta Associates, Inc.

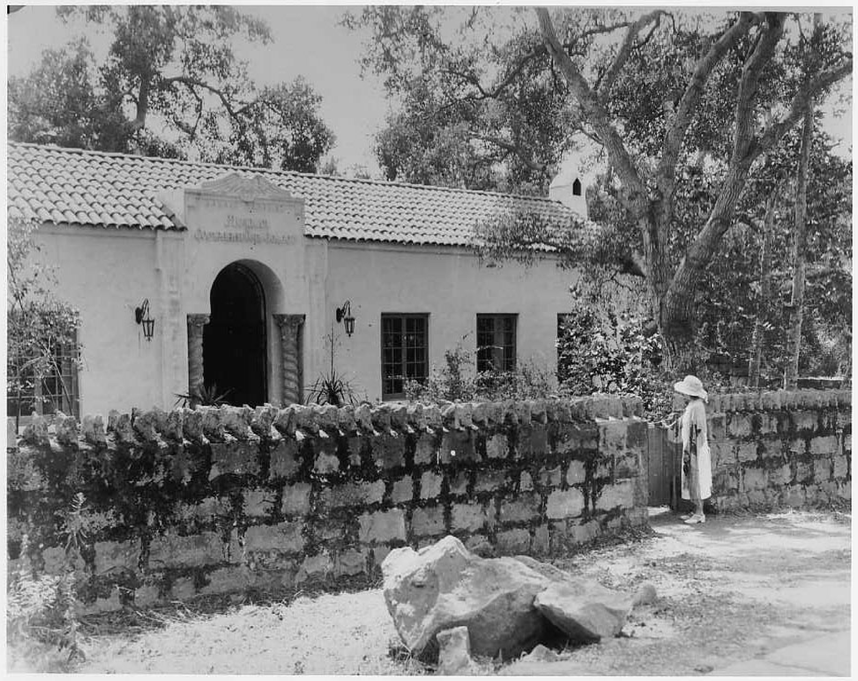

VIEW OF MUSEUM ENTRY AND HAZARD WALL FROM PUESTA DEL SOL - 1923

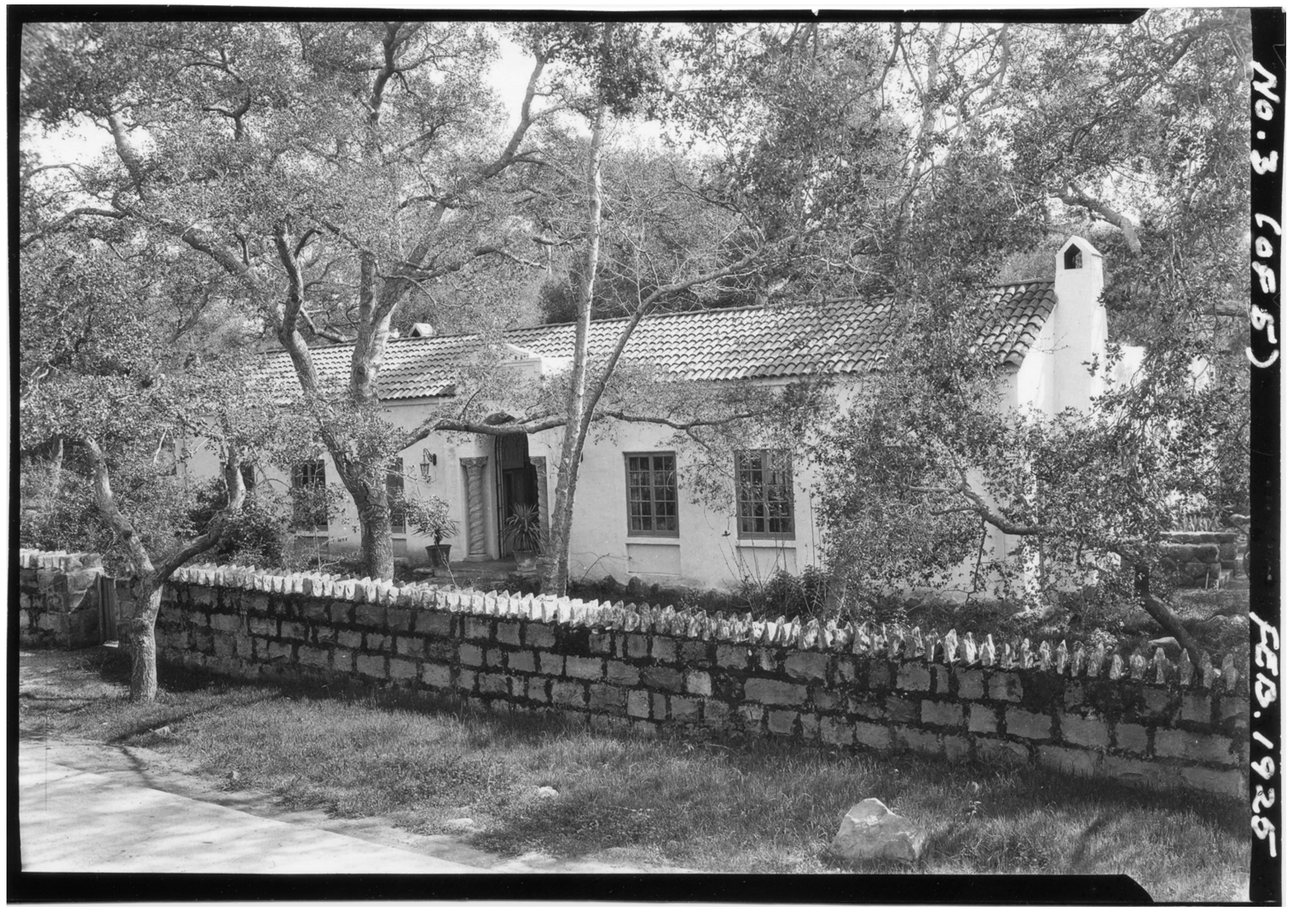

VIEW OF MUSEUM ENTRY AND HAZARD WALL FROM PUESTA DEL SOL - 1925

schacht | aslani architects
901 Fifth Ave
Suite 2720
Seattle, WA 98164
tel (206) 443-3448; fax (206) 443-3471
www.saarch.com

SANTA BARBARA MUSEUM OF NATURAL HISTORY
2559 Puesta Del Sol
Santa Barbara, CA

Principal	Approver
Project Manager	Designer
Drawn By	Author
Reviewed By	Checker
Job No.	1508

Revisions:

No.	Date	By

NOT FOR CONSTRUCTION

25 MARCH 2016

90% DESIGN DEVELOPMENT

HISTORIC PHOTOS

L1.1A

© 2016 schacht | aslani architects